
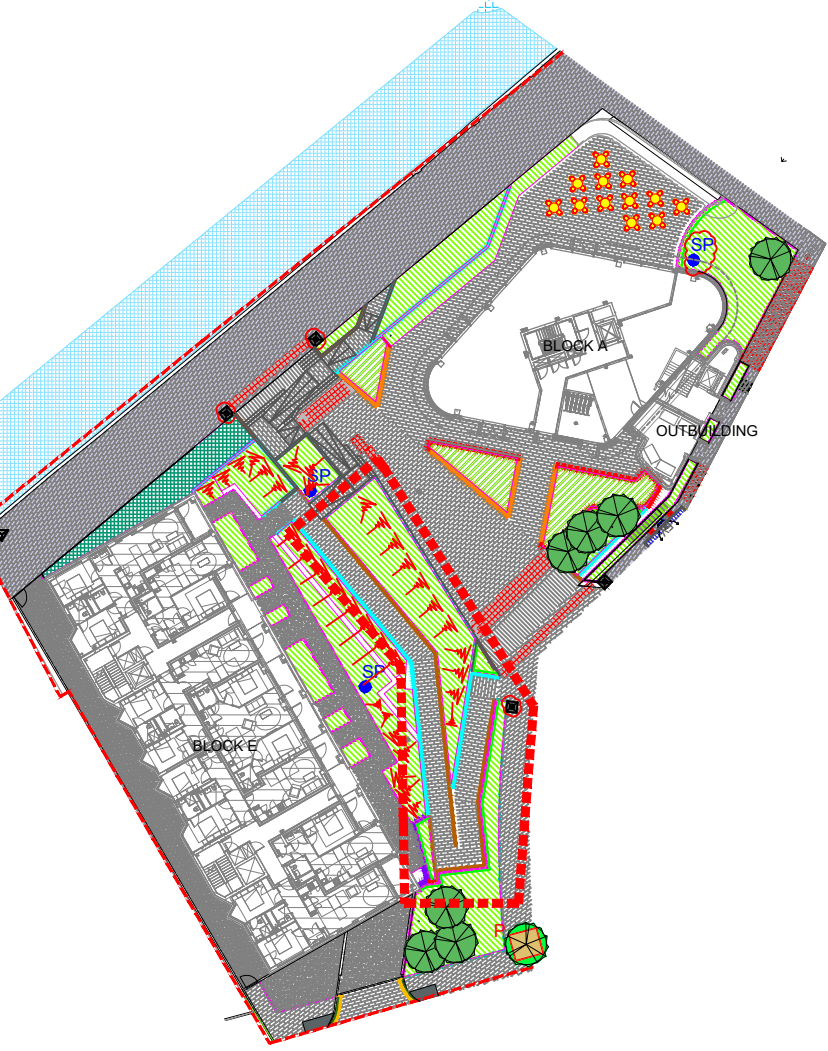


PLANNING
BUILDING
CONTROL

© 2024 RAAMP
Notes
1. This drawing has been prepared in accordance with the scope of RAAMP's appointment with its client and is subject to the terms and conditions of that appointment. RAAMP accepts no liability for any use of this document other than by its client and only for the purposes for which it was prepared and provided.
2. If received electronically it is the recipients responsibility to print to correct scale. Only written dimensions should be used.
3. Where applicable Ordnance Survey (c) Crown Copyright 2023
All rights reserved.

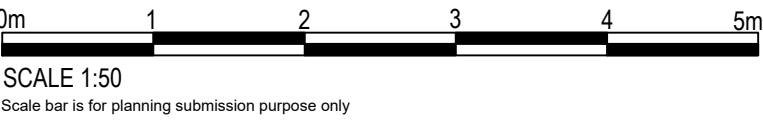

KEY PLAN

P3	(RED REVISION CLOUDS) - RIVERSIDE RAMP 1ST LANDING REVISED. ADJACENT PLANTING REVISED	YT	AR	26/04/25
P2	Issue for planning, scale bar shown. Background updated. Temporary car park tracking shown. Legend, lighting, Section 278 lighting and CCTV locations shown.	YT	AR	09/09/24
NOTE	Submitted for planning, subsequently advised by Medway Planning department 01/08/24, previous planning submissions (by others) to be withdrawn and landscape planning condition to be reworded by Medway planning, prior to resubmission. Confirmed 22/08/24.	YT	AR	31/07/24 01/08/24 22/08/24
NOTE	Issued for planning:	YT	AR	31/07/24
P1	First preliminary issue.	YT	AR	25/07/24
Rev	Description	By	CB	Date




REVILL ARCHITECTS
AND
MASTER PLANNERS


T: 07436 393167
E: andrerevill@raamp.co.uk



Client	MEDWAY DEVELOPMENT COMPANY LTD		
Project	CHATHAM WATERFRONT RIBA STAGE 4		
Title	RAMP FROM TOWN CENTRE SIDE GA PLAN: PARTS 1 and 2 (Of 2) SETTING-OUT		
Status	Drawn By	PM/Checked by	
PRELIMINARY	YT	AR	
Job Ref	Scale @ A1	Date Created	
18.037	1:50	25/07/24	
RAAMP Drawing / Figure Number		Rev	
18.037-RAAMP-V1-00-DR-L-679-S3-P3			

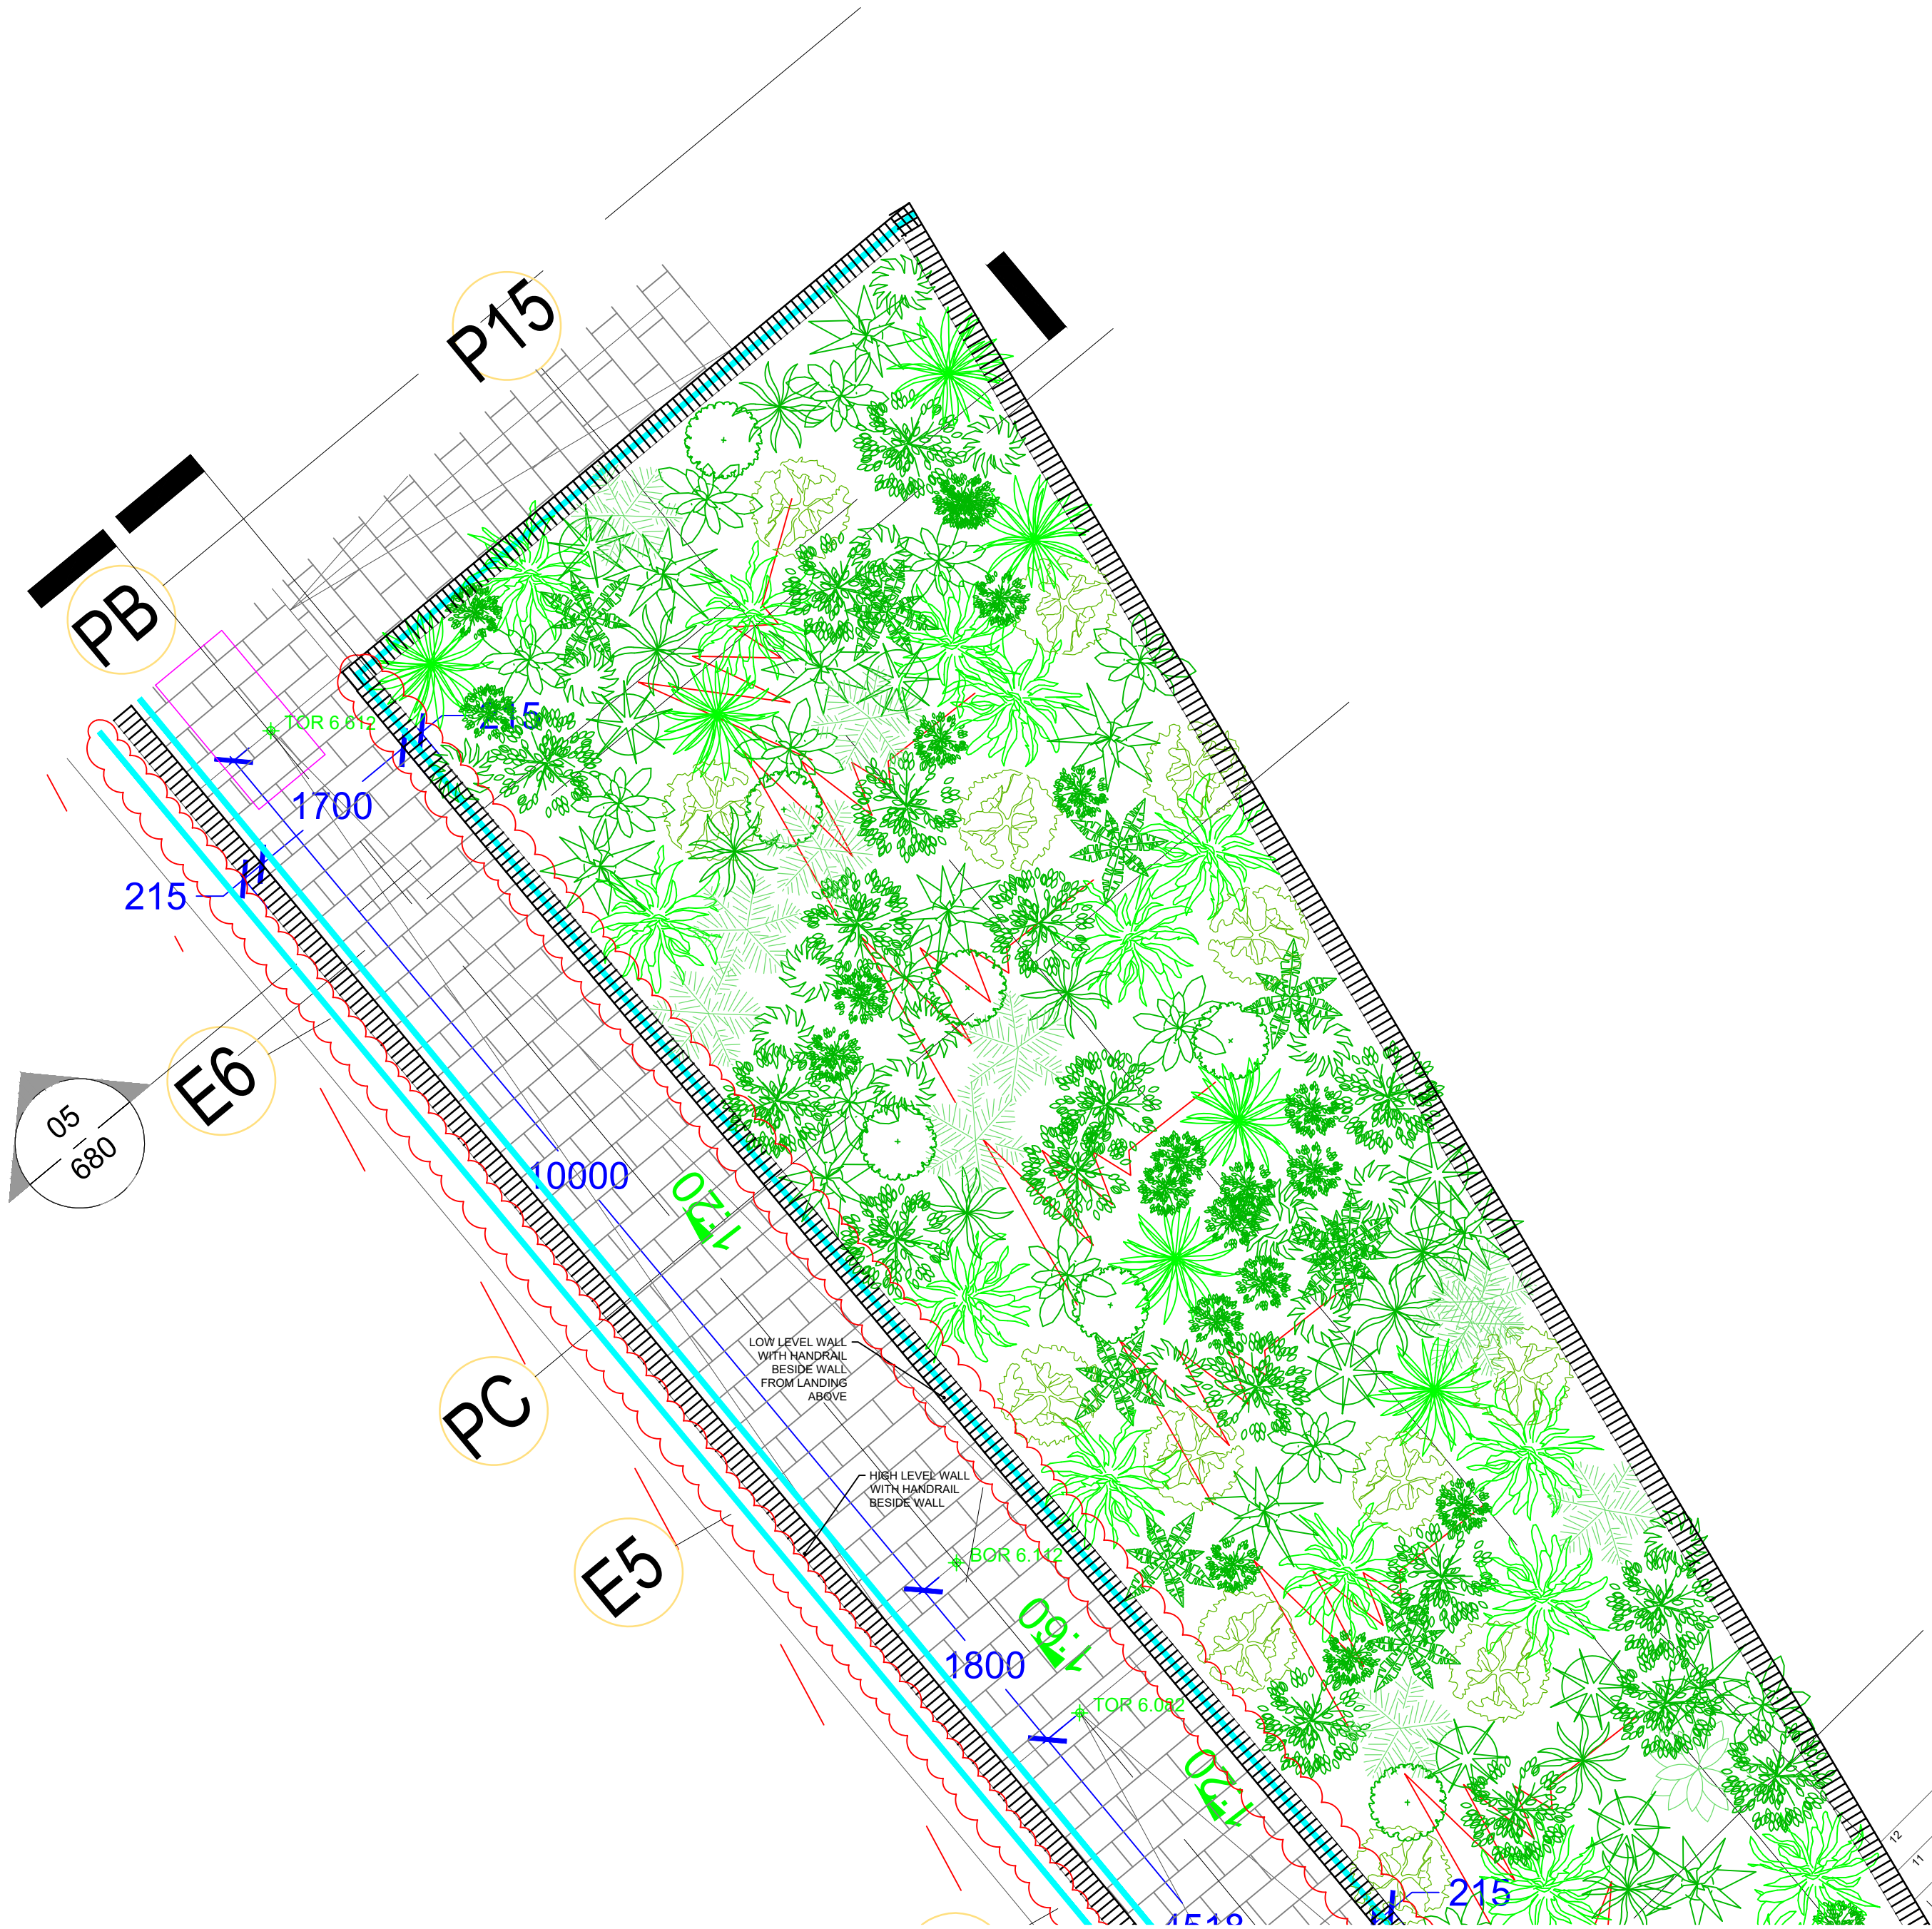

01 TOWN CENTRE RAMP
679 PLAN: PART 1 of 2
SCALE 1:50

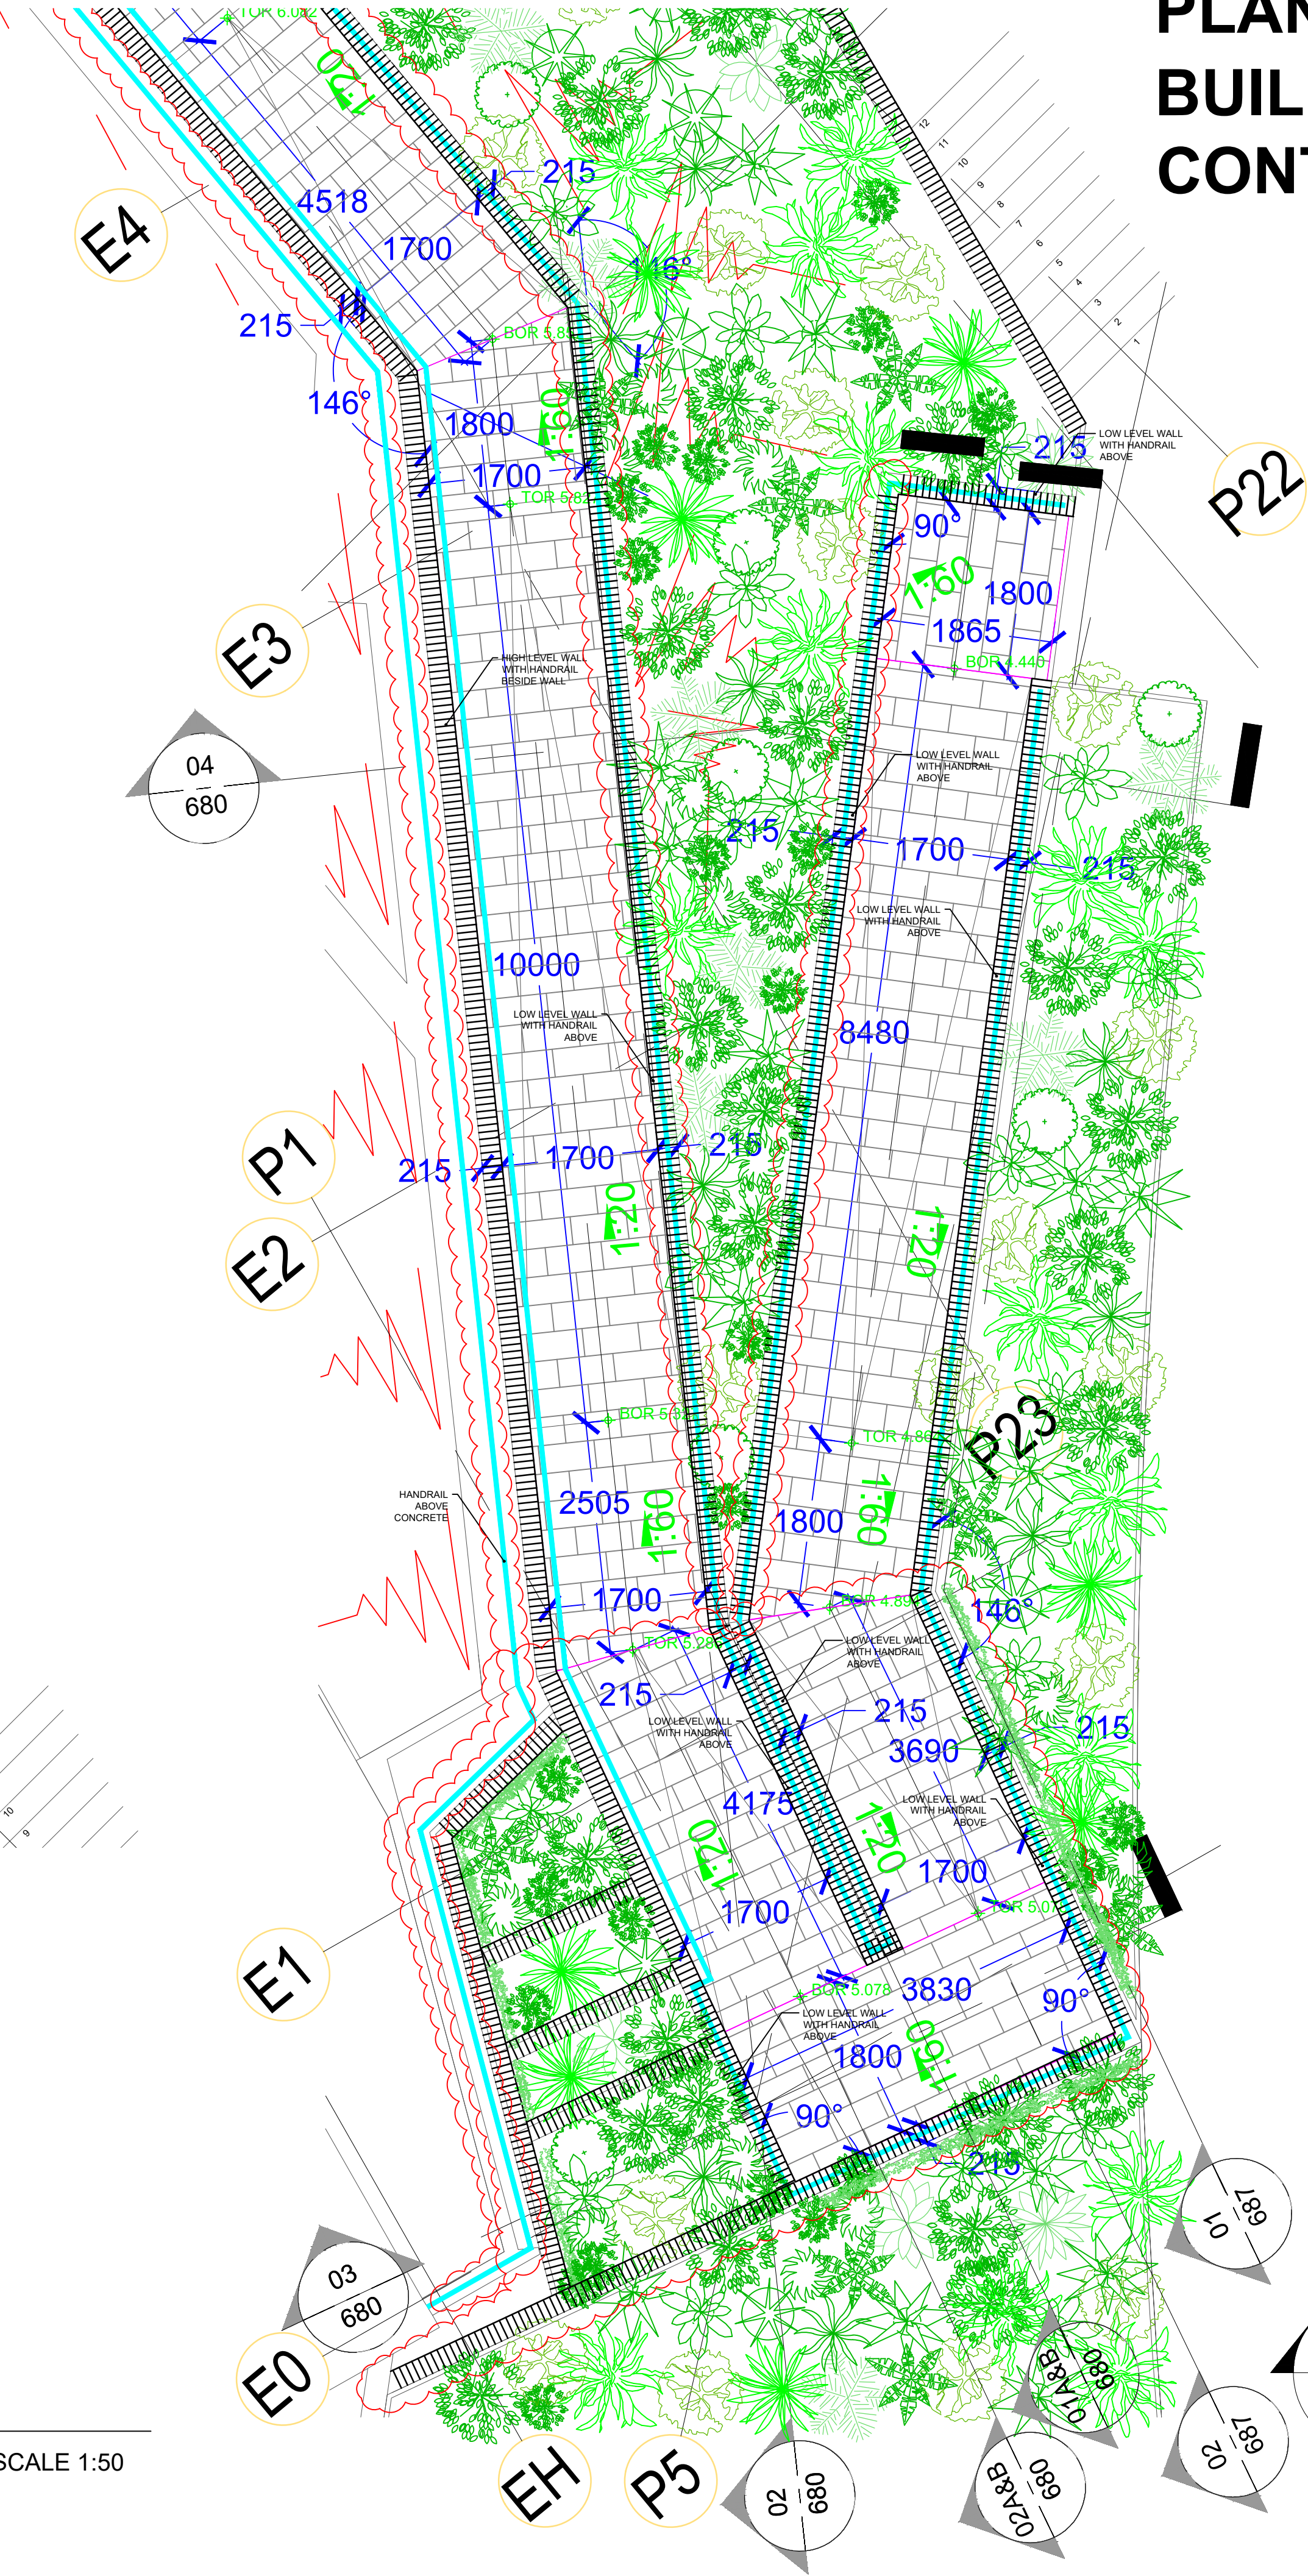

02 TOWN CENTRE RAMP
679 PLAN: PART 2 of 2
SCALE 1:50